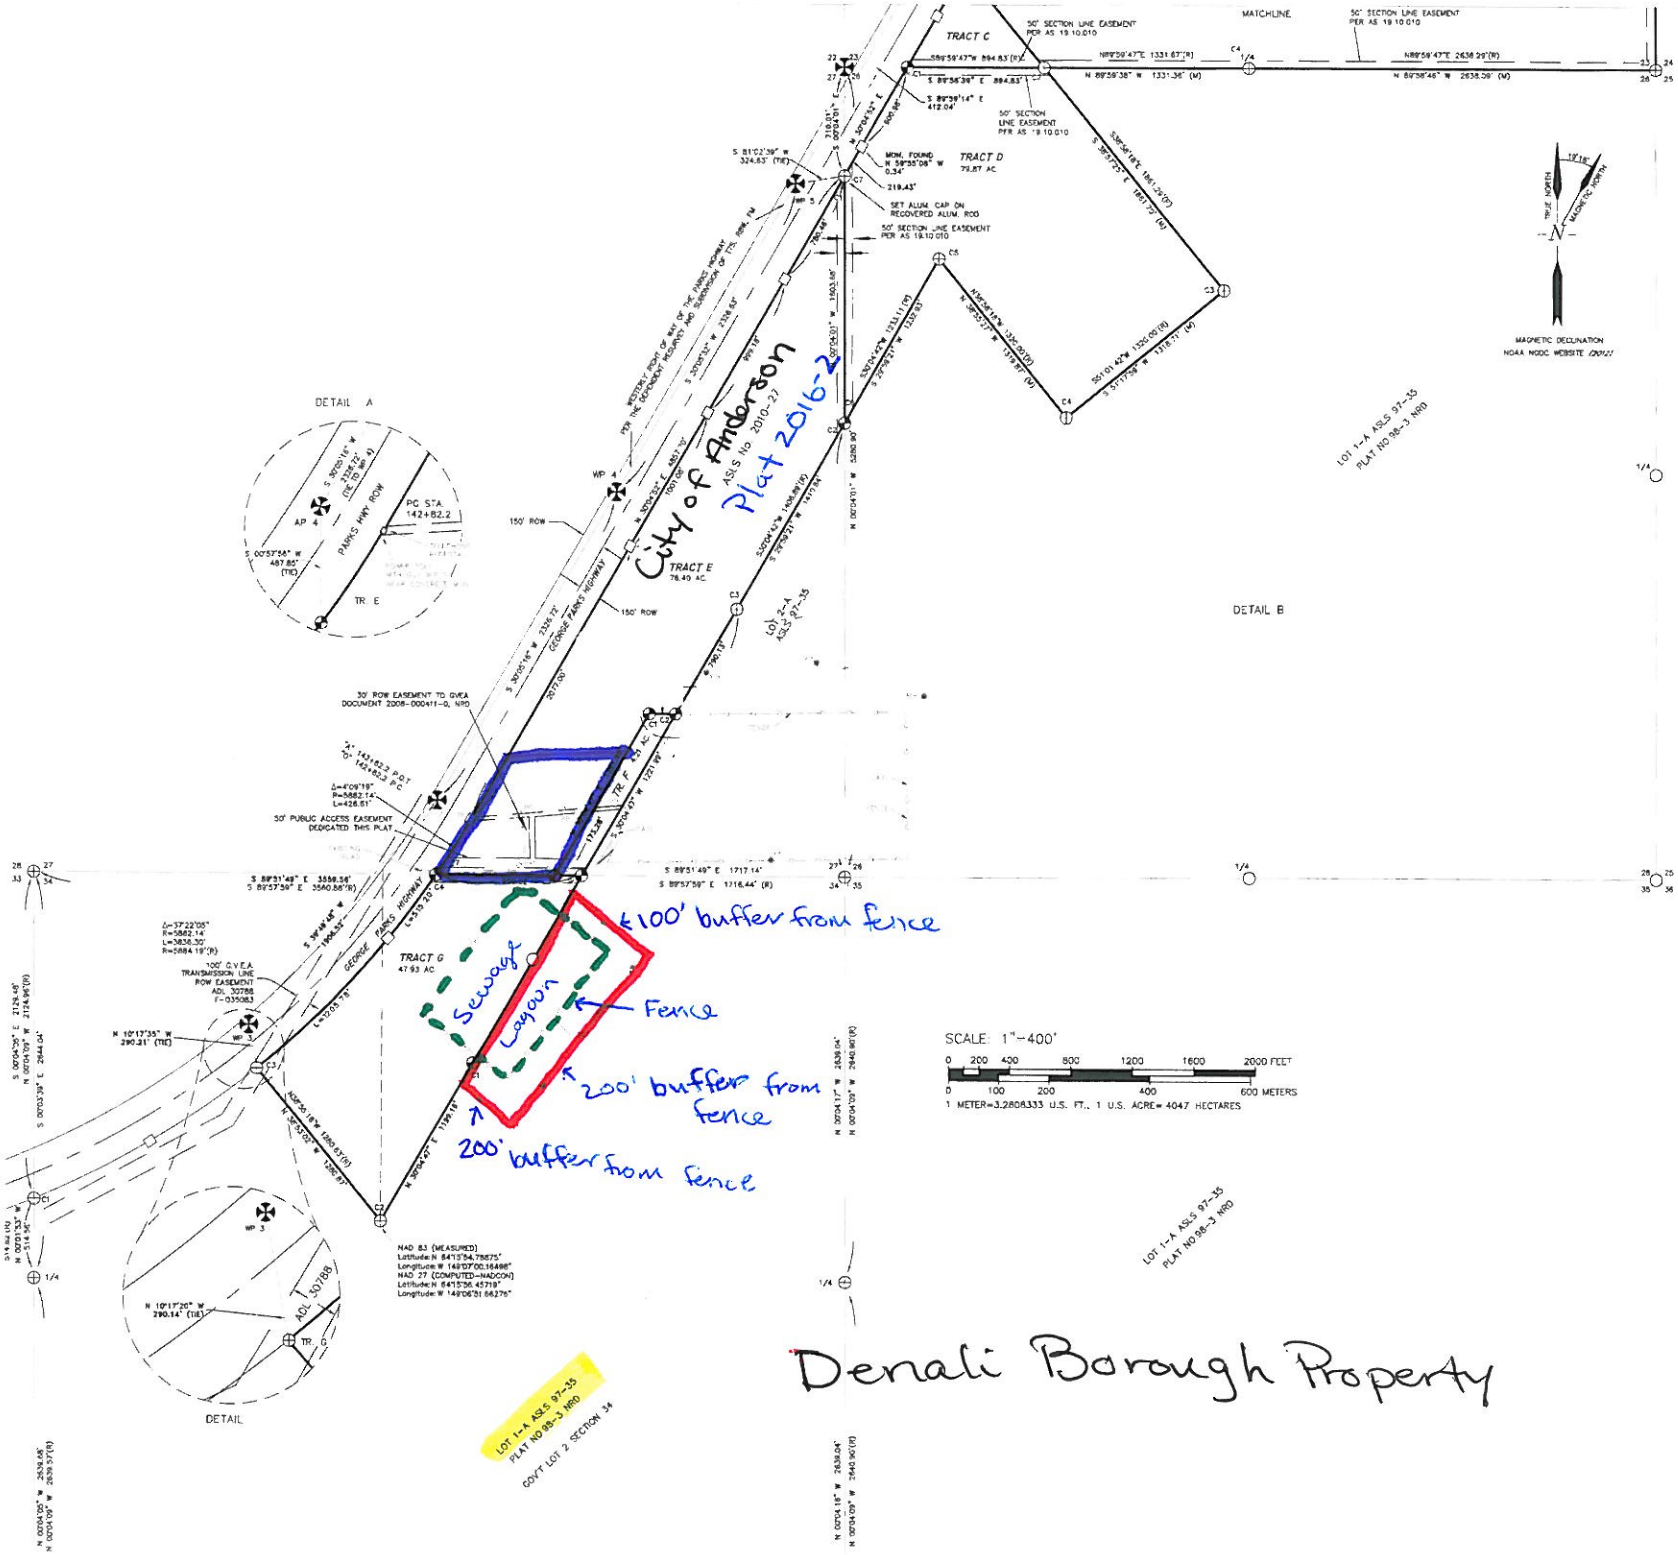
City of Anderson
Plat 2016-2
Sewage Lagoon
100' buffer from fence
Fence
200' buffer from fence
200' buffer from fence
TRACT C
TRACT D
TRACT E
TRACT F
TRACT G
DETAIL A
DETAIL B
DETAIL
SCALE: 1"=400'
1 METER=3.2808333 U.S. FT., 1 U.S. ACRE= 4047 HECTARES
MAGNETIC DECLINATION
NOAA NGDC WEBSITE
LOT 1-A ASLS 97-35
PLAT NO 98-3 NRD
LOT 1-A ASLS 97-35
PLAT NO 98-3 NRD
LOT 1-A ASLS 97-35
PLAT NO 98-3 NRD
GOV'T LOT 2 SECTION 34
NAD 83 (MEASURED)
NAD 27 (COMPUTED-NADCON)
Denali Borough Property