CANTWELL HEIGHTS SUB. 71-215
SE¼ of Sec. 31 & W½SW¼ Sec. 32
T17S R7W F.M.
Nenana 11-15-71

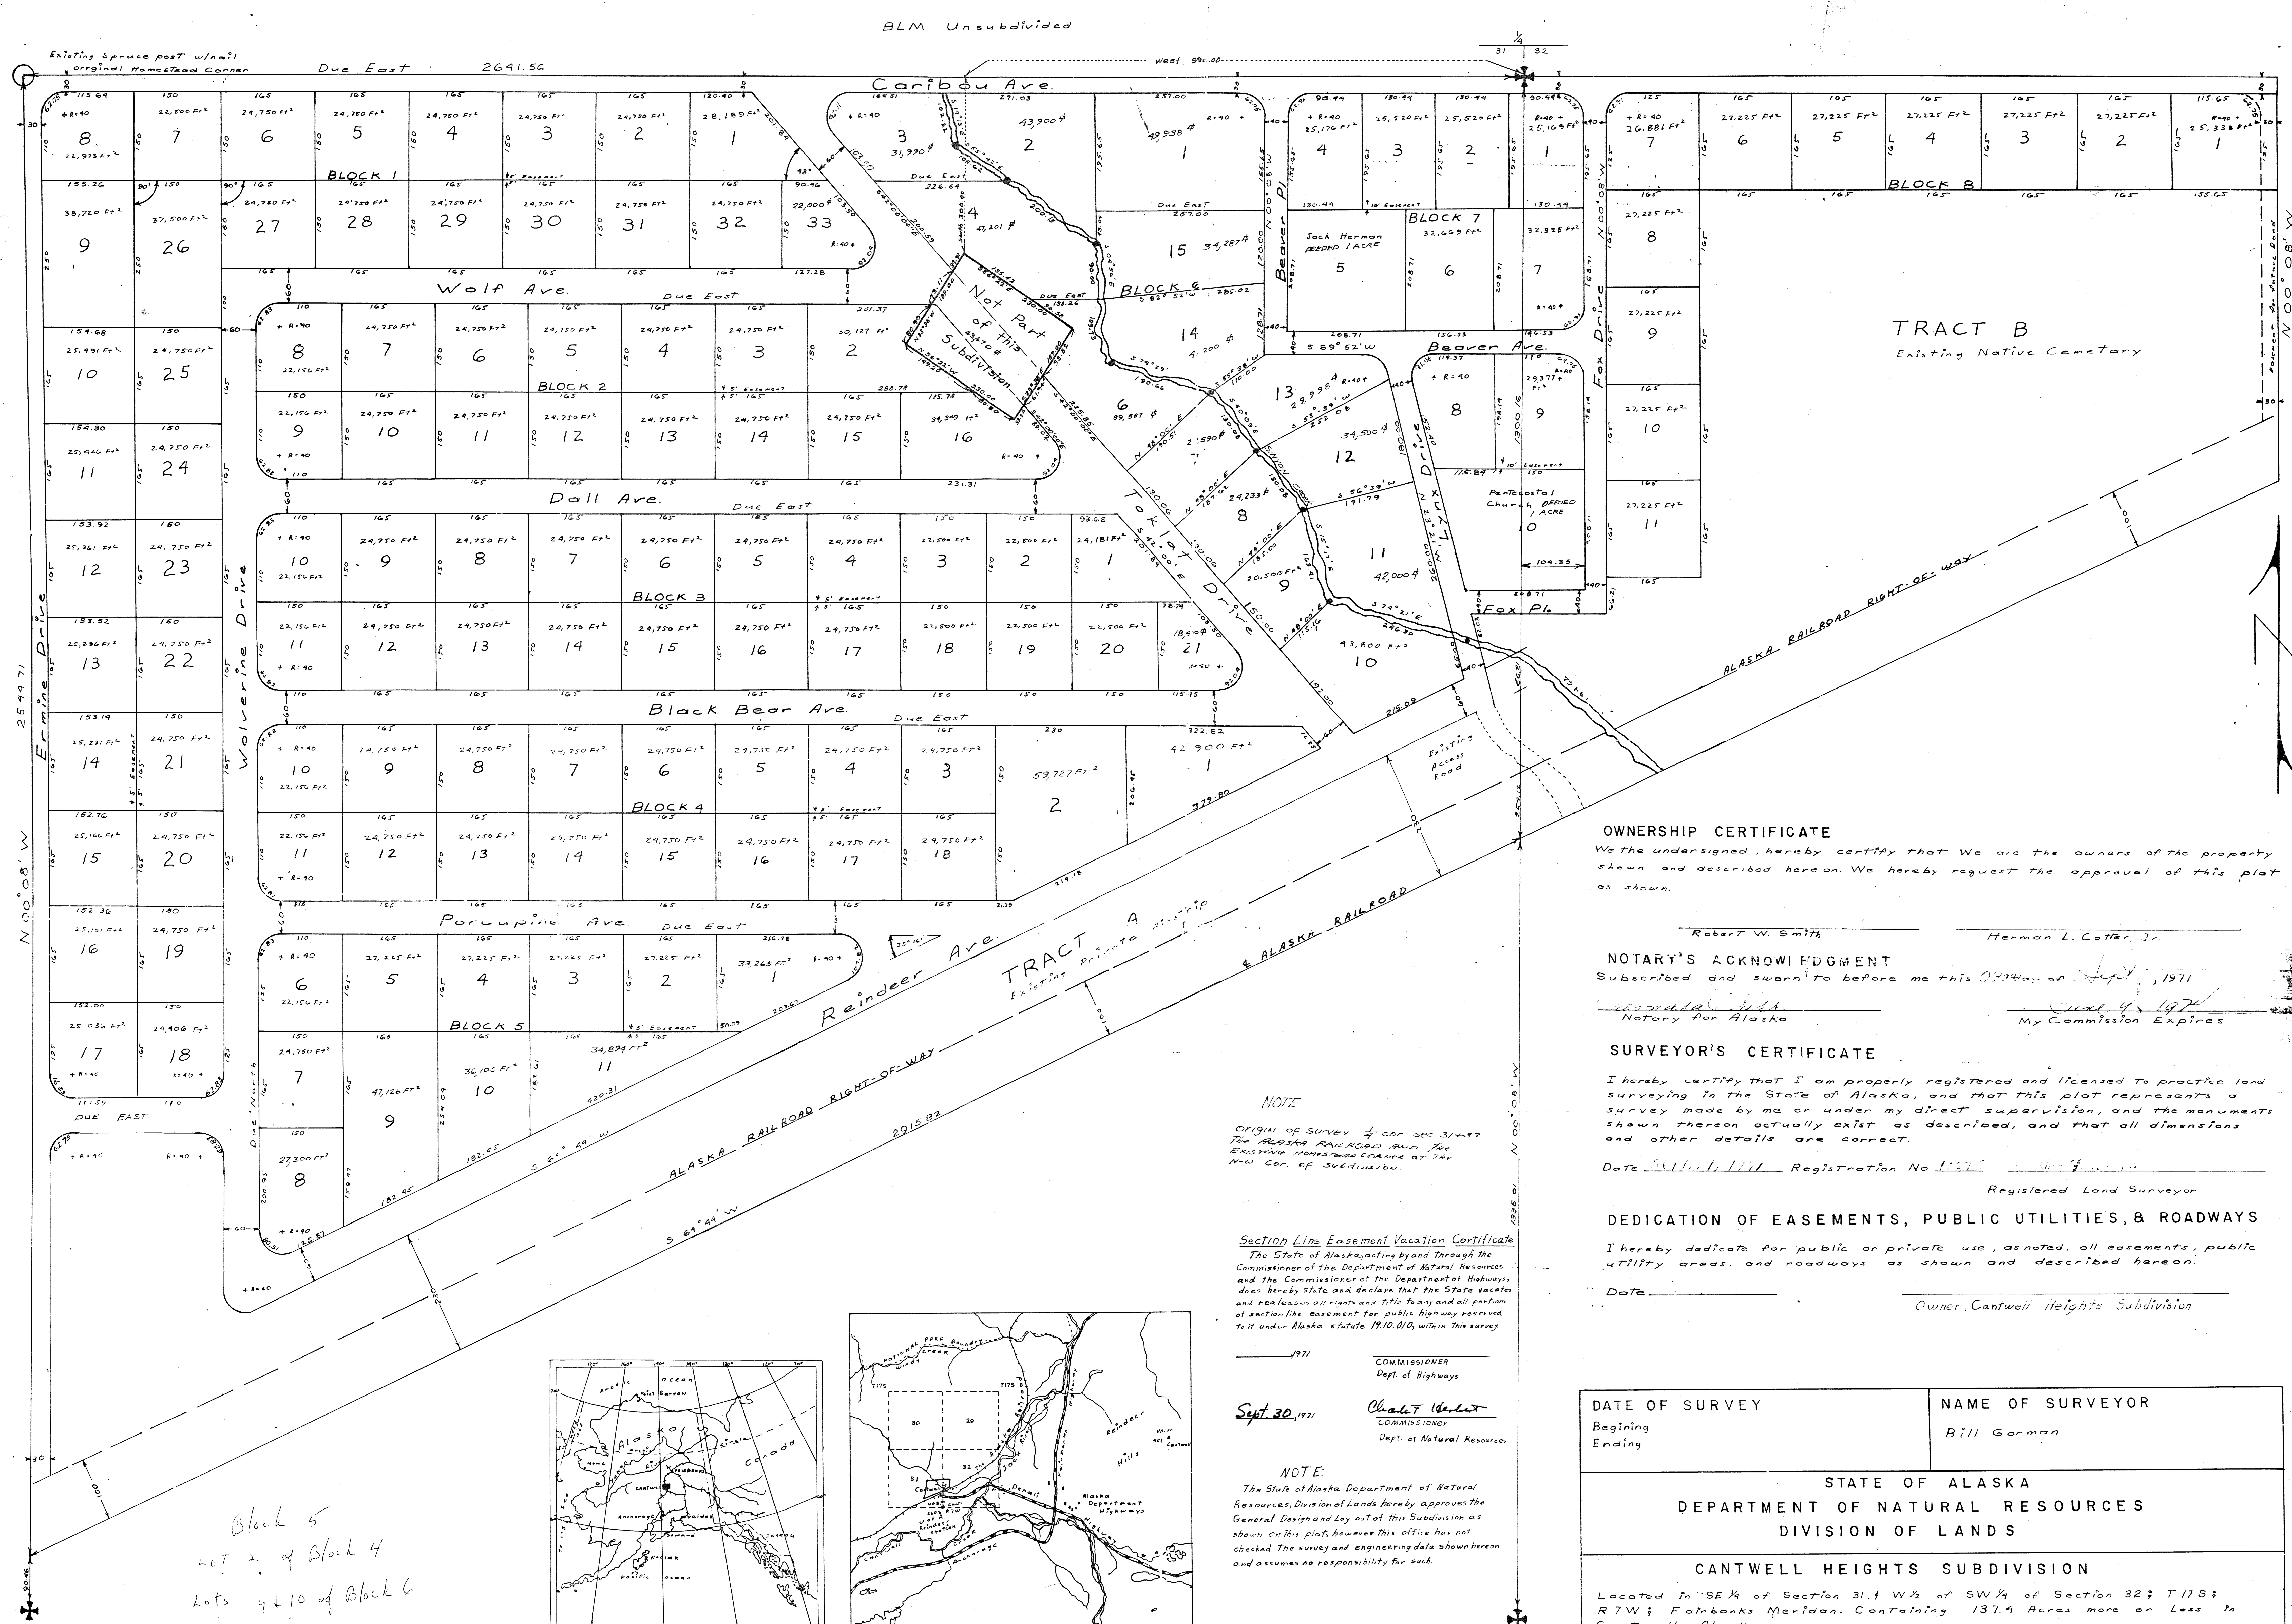

NOTE

Origin of survey ¼ cor sec. 31 & 32 The Alaska Railroad and the Existing Homestead Corner at the N-W Cor. of Subdivision.

Section Line Easement Vacation Certificate

The State of Alaska, acting by and through the Commissioner of the Department of Natural Resources and the Commissioner of the Department of Highways, does hereby state and declare that the State vacates and realeases all rights and title to any and all portions of section line easement for public highway reserved to it under Alaska statute 19.10.010, within this survey.

______ 1971 COMMISSIONER Dept. of Highways

Sept. 30, 1971 Charles F. Herbert COMMISSIONER Dept. of Natural Resources

NOTE:

The State of Alaska Department of Natural Resources, Division of Lands hereby approves the General Design and Lay out of this Subdivision as shown on this plat, however this office has not checked the survey and engineering data shown hereon and assumes no responsibility for such.

Block 5
Lot 2 of Block 4
Lots 9 & 10 of Block 6

NENANA 71-215

RECORDED - FILED
Nenana REC. DIST.
DATE 15 November 1971
TIME 2:45 P M
Requested by R.W. Smith
Address Cantwell Alaska

OWNERSHIP CERTIFICATE

We the undersigned, hereby certify that We are the owners of the property shown and described hereon. We hereby request the approval of this plat as shown.

Robert W. Smith Herman L. Cotter Jr.

NOTARY'S ACKNOWLEDGMENT

Subscribed and sworn to before me this 23rd day of Sept, 1971

Notary for Alaska My Commission Expires June 9, 1974

SURVEYOR'S CERTIFICATE

I hereby certify that I am properly registered and licensed to practice land surveying in the State of Alaska, and that this plat represents a survey made by me or under my direct supervision, and the monuments shown thereon actually exist as described, and that all dimensions and other details are correct.

Date ______ Registration No. ______

Registered Land Surveyor

DEDICATION OF EASEMENTS, PUBLIC UTILITIES, & ROADWAYS

I hereby dedicate for public or private use, as noted, all easements, public utility areas, and roadways as shown and described hereon.

Date ______ Owner, Cantwell Heights Subdivision

DATE OF SURVEY Begining Ending	NAME OF SURVEYOR Bill Gorman	
STATE OF ALASKA DEPARTMENT OF NATURAL RESOURCES DIVISION OF LANDS		
CANTWELL HEIGHTS SUBDIVISION Located in SE ¼ of Section 31 & W ½ of SW ¼ of Section 32; T 17 S; R 7 W; Fairbanks Meridan. Containing 137.4 Acres more or Less in Cantwell, Alaska		
DRAWN BY D.F.L.	APPROVAL RECOMMENDED	Chief Cadastral Engineer
DATE APPROVED 9-30-71	APPROVED	Director of Lands
SCALE: 1" = 100'	CHECKED:	FILE NO. 64-161